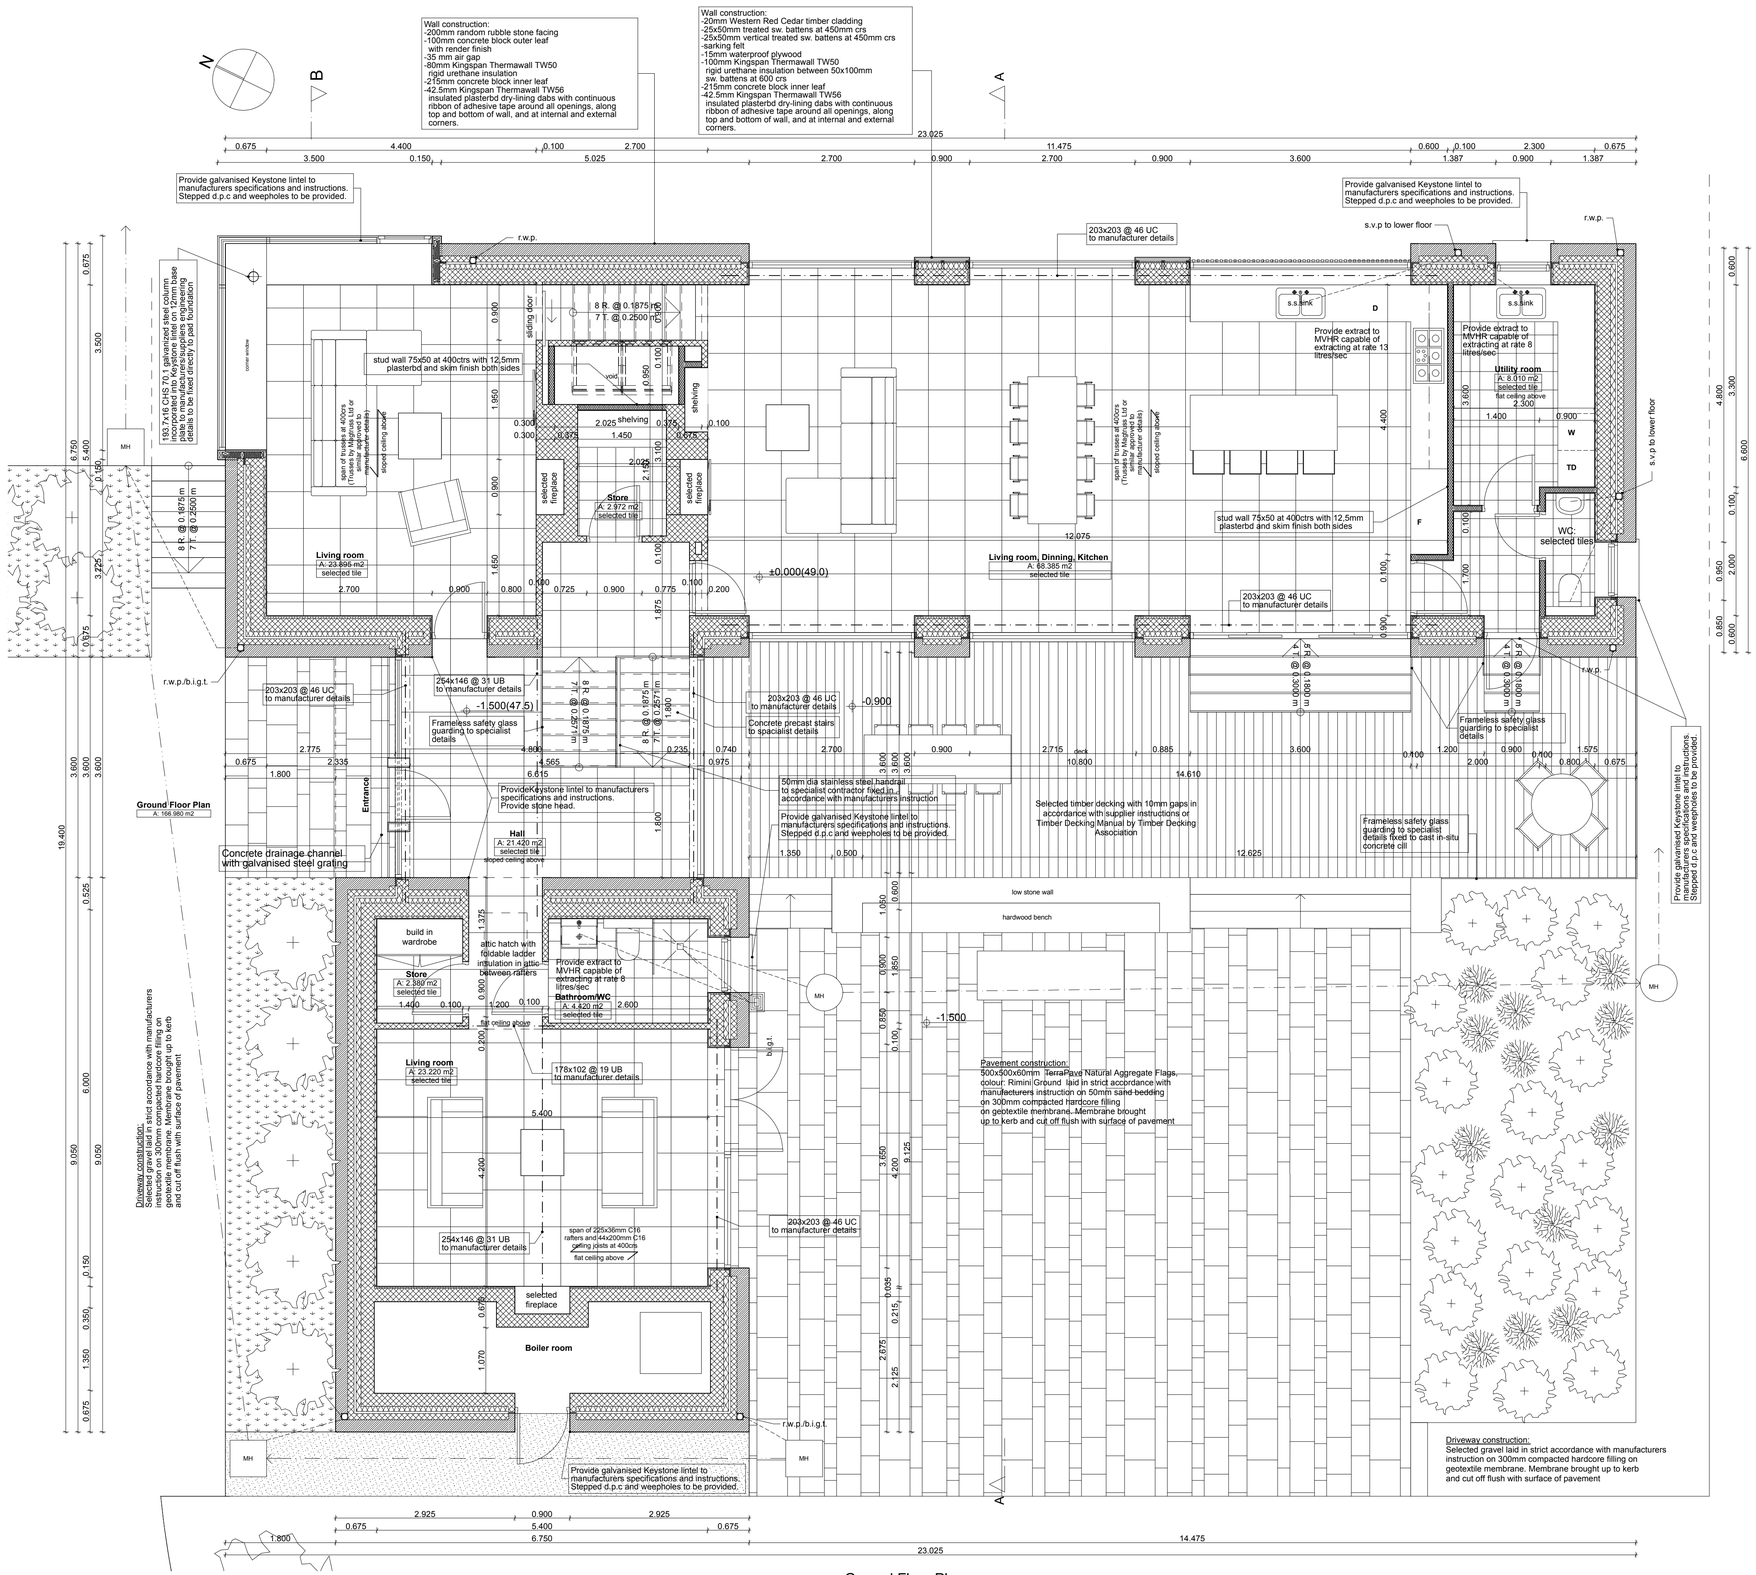

Ground Floor Plan 1:50

Rev No	Date	Description

John F. McGahon Architects Ltd
19 Jocelyn Street
Dundalk
Co.Louth
Ireland
Tel. 042 933 4577
Fax. 042 933 1057
email: mcgahonarchitects@eircom.net
www.mcgahonarchitects.com

Job No:	1045
Drawing status:	Tender
Scale:	as shown
Date:	15.03.2010
Dwb by:	TD
Chkd by:	
Dwg No:	1045/W/A1/002
Rev. No:	

Job title: Proposed Planning Permission consequent on outline permission Ref No. 061706 for dwellinghouse, waste water treatment system and all associated site works at Dungooley, Kilcurry, Co. Louth for Noeleen Casey

Drawing title: Ground Floor Plan

This drawing and copyright therein is the property of McGahon Architects and cannot be used, copied or displayed without permission © McGahon Architects Ltd 2009