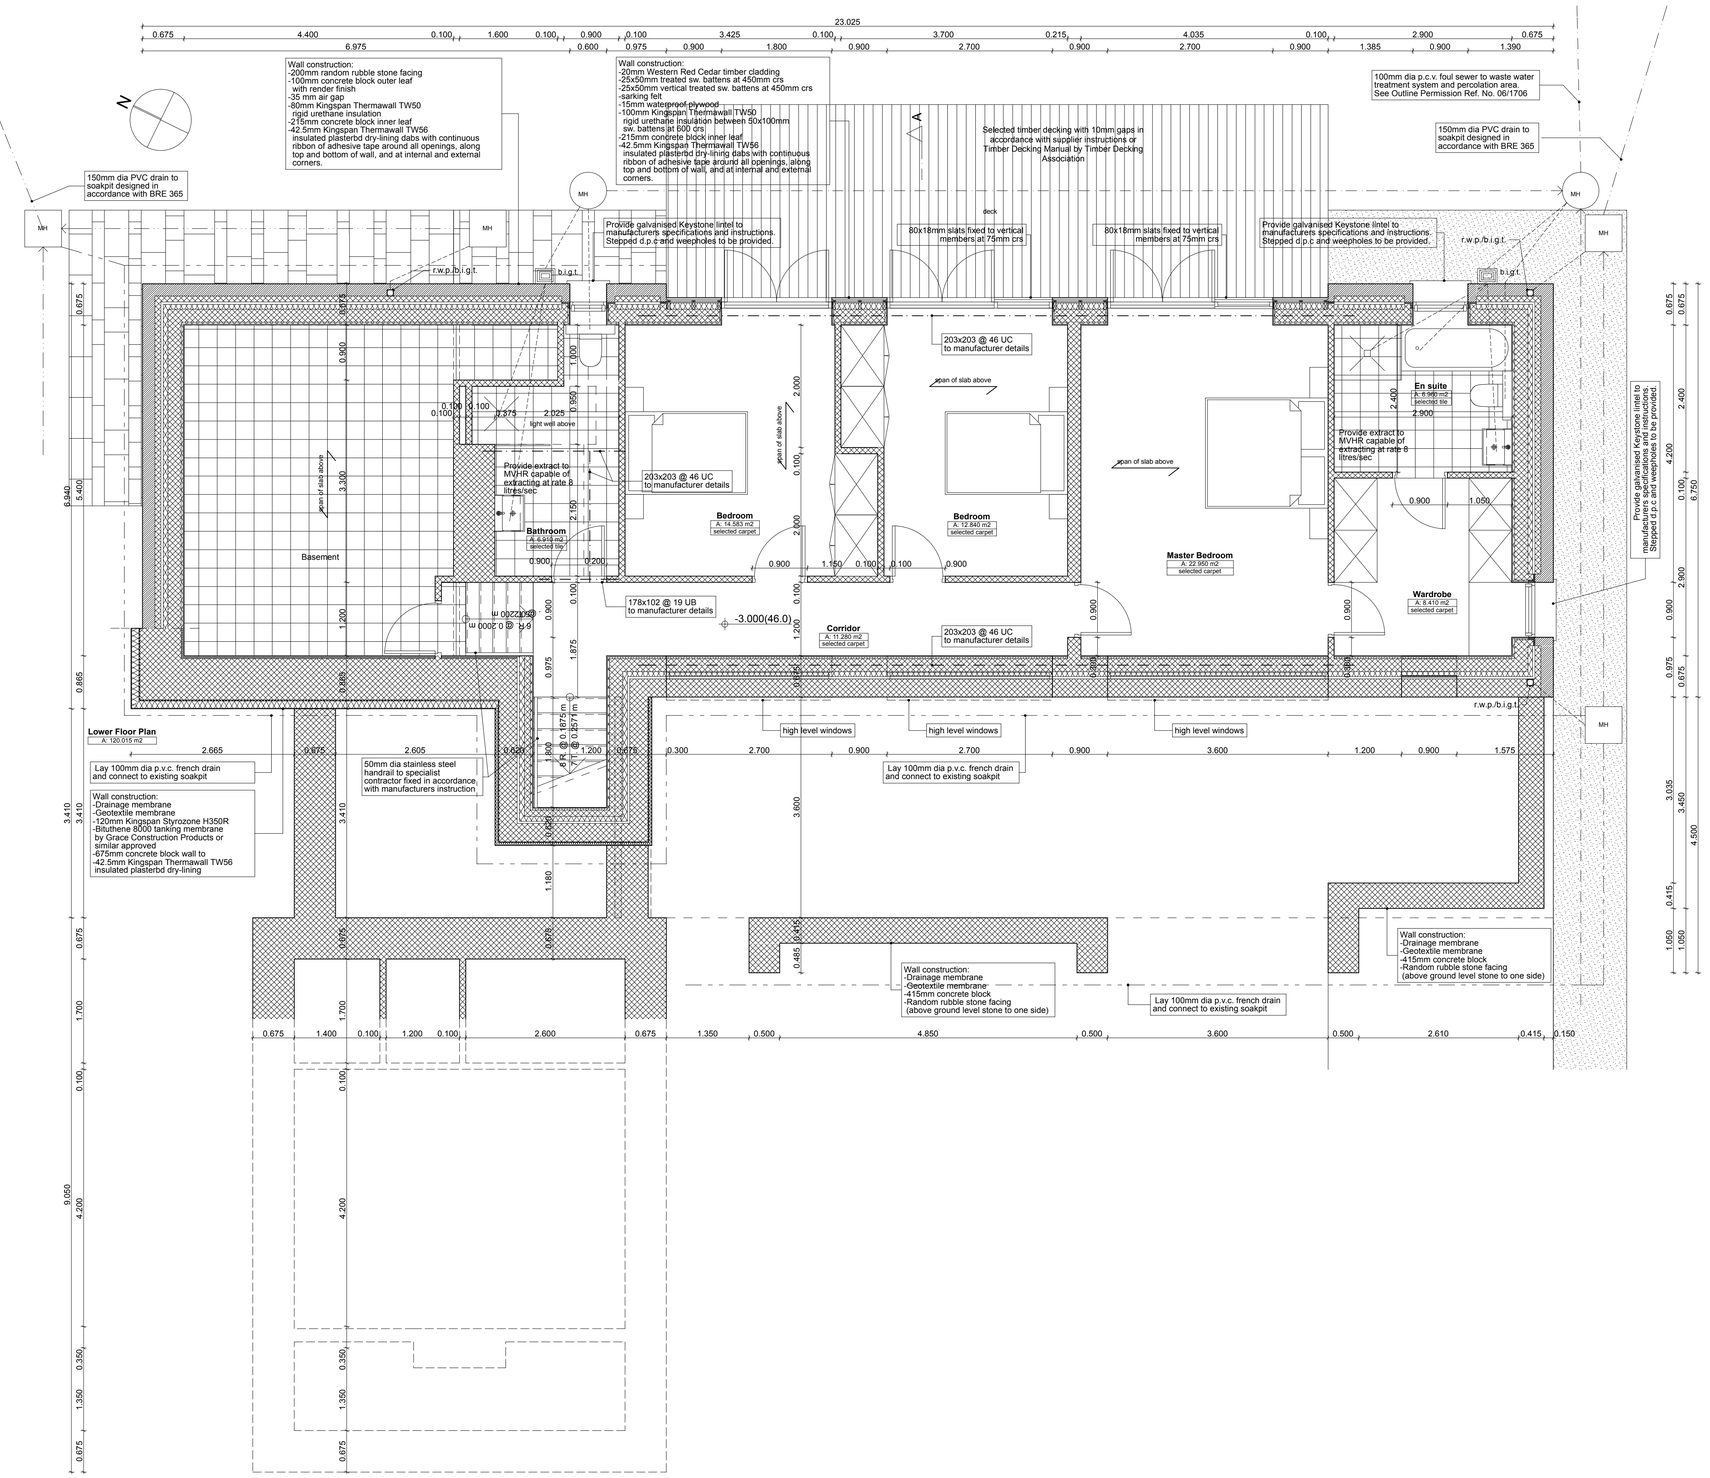

Lower Floor Plan 1:50

Rev No	Date	Description

John F. McGahon Architects Ltd
19 Jocelyn Street
Dundalk
Co.Louth
Ireland
Tel. 042 933 4677
Fax. 042 933 1057
email: mcgahonarchitects@eircom.net
www.mcgahonarchitects.com

Job No:	Job title:
1045	Proposed Planning Permission consequent on outline permission Ref No. 06/1706 for dwellinghouse, waste water treatment system and all associated site works at Dungooley, Kilcurry, Co. Louth for Noeleen Casey
Drawing status:	Drawing title:
Tender	Lower Floor Plan

Scale:	Date:	Dwb by:	Dwg No:	Rev. No:
as shown	15.03.2010	TD	1045/W/A1/003	
		Chkd by:		

This drawing and copyright therein is the property of McGahon Architects and cannot be used, copied or displayed without permission © McGahon Architects Ltd 2009